MECHANICALLY ATTACHED RUBBERGARD MAX OVER FIRESTONE ISO 95+ GL 22 ga, 33 KSI, STEEL DECK (MAX SPAN 60")

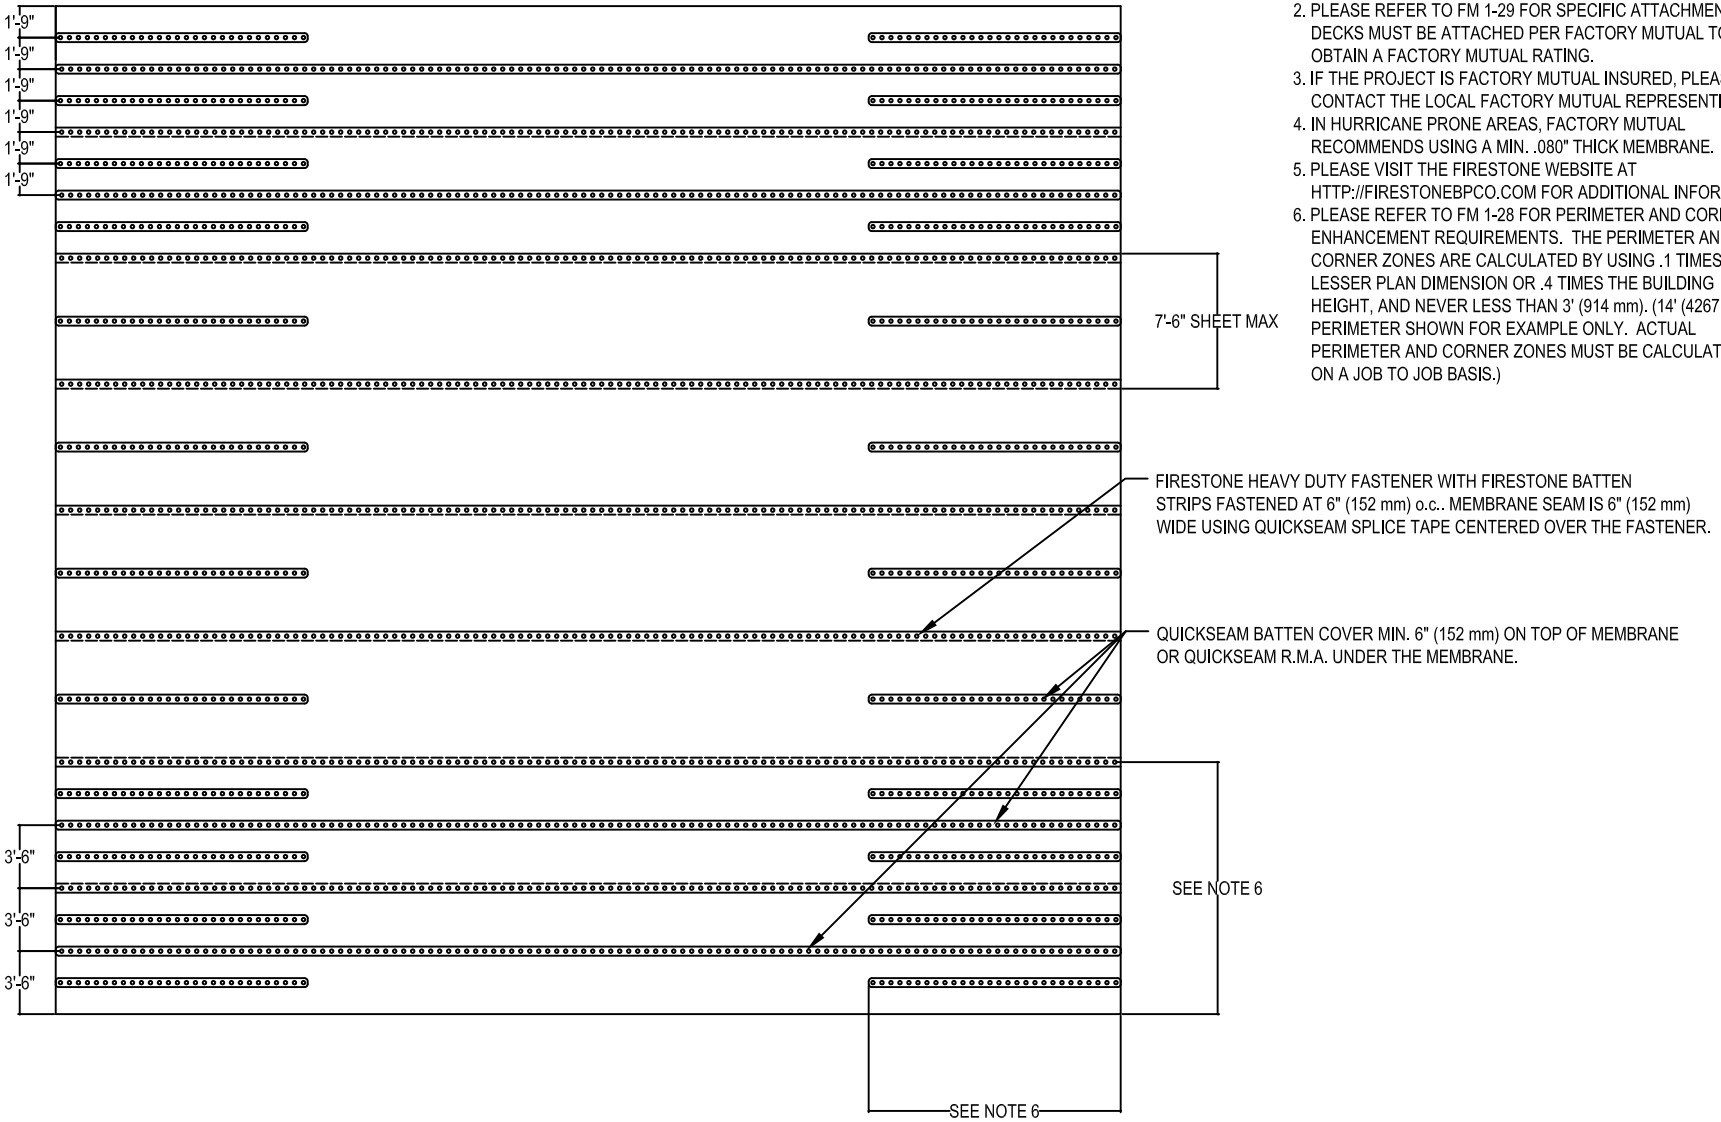

NOTES:

1. INSTALL FASTENER ROWS AND OR BATTEN BARS PERPENDICULAR TO THE ROOF DECK RIBS. PLEASE REFER TO SECTION 2.2.7.3.2 IN FM 1-29 REGARDING MECHANICALLY ATTACHED SINGLE-PLY MEMBRANES AND MULTI-PLY COVERS WITH MECHANICALLY ATTACHED BASE PLIES.
2. PLEASE REFER TO FM 1-29 FOR SPECIFIC ATTACHMENTS. DECKS MUST BE ATTACHED PER FACTORY MUTUAL TO OBTAIN A FACTORY MUTUAL RATING.
3. IF THE PROJECT IS FACTORY MUTUAL INSURED, PLEASE CONTACT THE LOCAL FACTORY MUTUAL REPRESENTITIVE.
4. IN HURRICANE PRONE AREAS, FACTORY MUTUAL RECOMMENDS USING A MIN. .080" THICK MEMBRANE.
5. PLEASE VISIT THE FIRESTONE WEBSITE AT HTTP://FIRESTONEBPCO.COM FOR ADDITIONAL INFORMATION.
6. PLEASE REFER TO FM 1-28 FOR PERIMETER AND CORNER ENHANCEMENT REQUIREMENTS. THE PERIMETER AND CORNER ZONES ARE CALCULATED BY USING .1 TIMES THE LESSER PLAN DIMENSION OR .4 TIMES THE BUILDING HEIGHT, AND NEVER LESS THAN 3' (914 mm). (14' (4267 mm) PERIMETER SHOWN FOR EXAMPLE ONLY. ACTUAL PERIMETER AND CORNER ZONES MUST BE CALCULATED ON A JOB TO JOB BASIS.)

Firestone BUILDING PRODUCTS
NOBODY COVERS YOU BETTER.™
www.firestonebpco.com

RUBBERGARD_MAX_EPDM_84"_ROW_SPACING_AT_6"O.C.

RUBBERGARD™ EPDM

ACCEPTABLE SYSTEMS: MAS

ISSUE/REVISION DATE: 04/25/14

FM LAYOUT - #24

DETAIL NO. FM_1-90